NORTH ELEVATION
not to scale

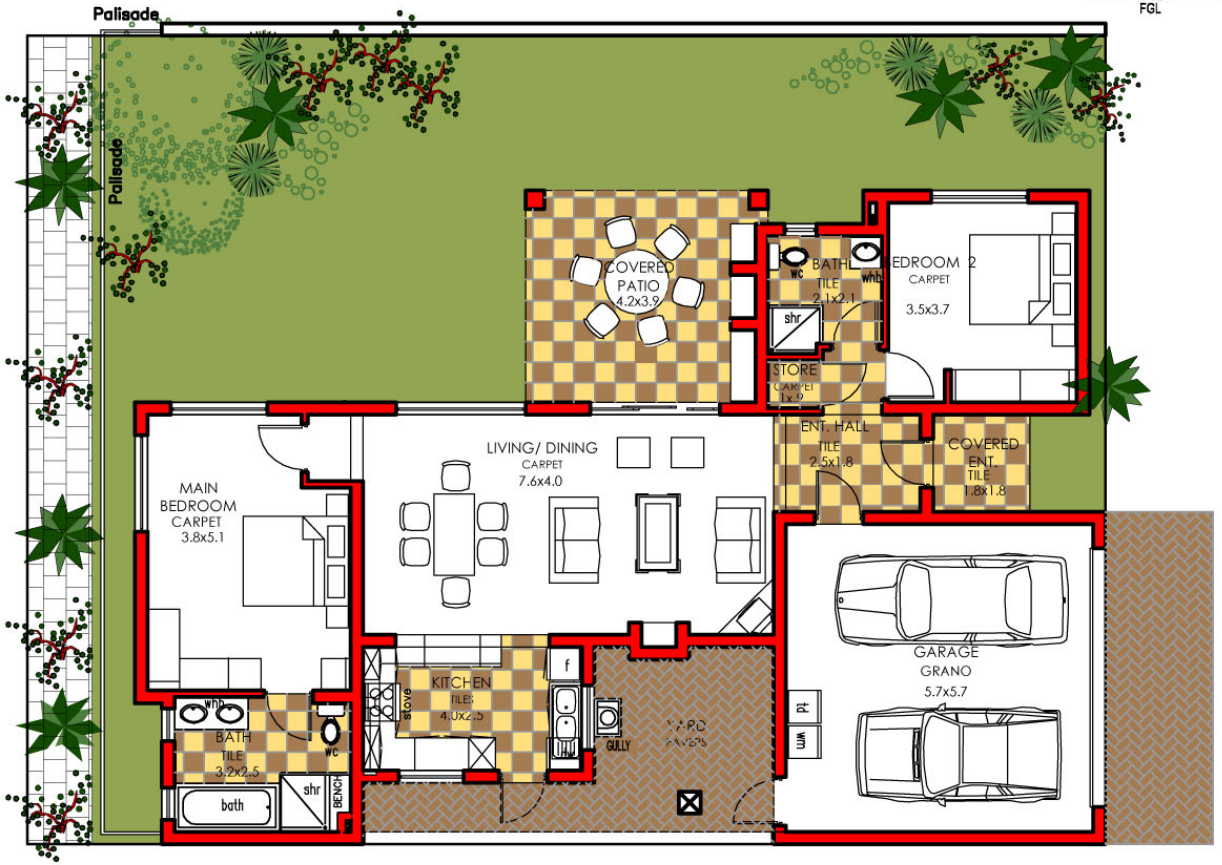

PLAN
not to scale

AREA SCHEDULE: SQM	
GROUND FLOOR:	110.0
COVERED ENTRANCE:	3.2
COVERED PATIO:	16.9
GARAGES:	36.8
TOTAL BUILT AREA:	166.9

PROJECT

TYPE
3E

RIVERSIDE MANOR
2 BED, 2 BATH- EAST ENTRY

SCALE NTS

brown stone properties
bsp
1st Floor - Guild Hall
5 Anerley Road
Parktown - Johannesburg
PO box 29082 Melville 2109
tel: 011 646 8602
fax: 011 646 8194
email: info@tpsarchs.co.za.co.za

TPS

DWG NO 2310\300
COMP NO 2Bbed 2Bath east
DRAWN
DATE 13.06.05
REV NO 2